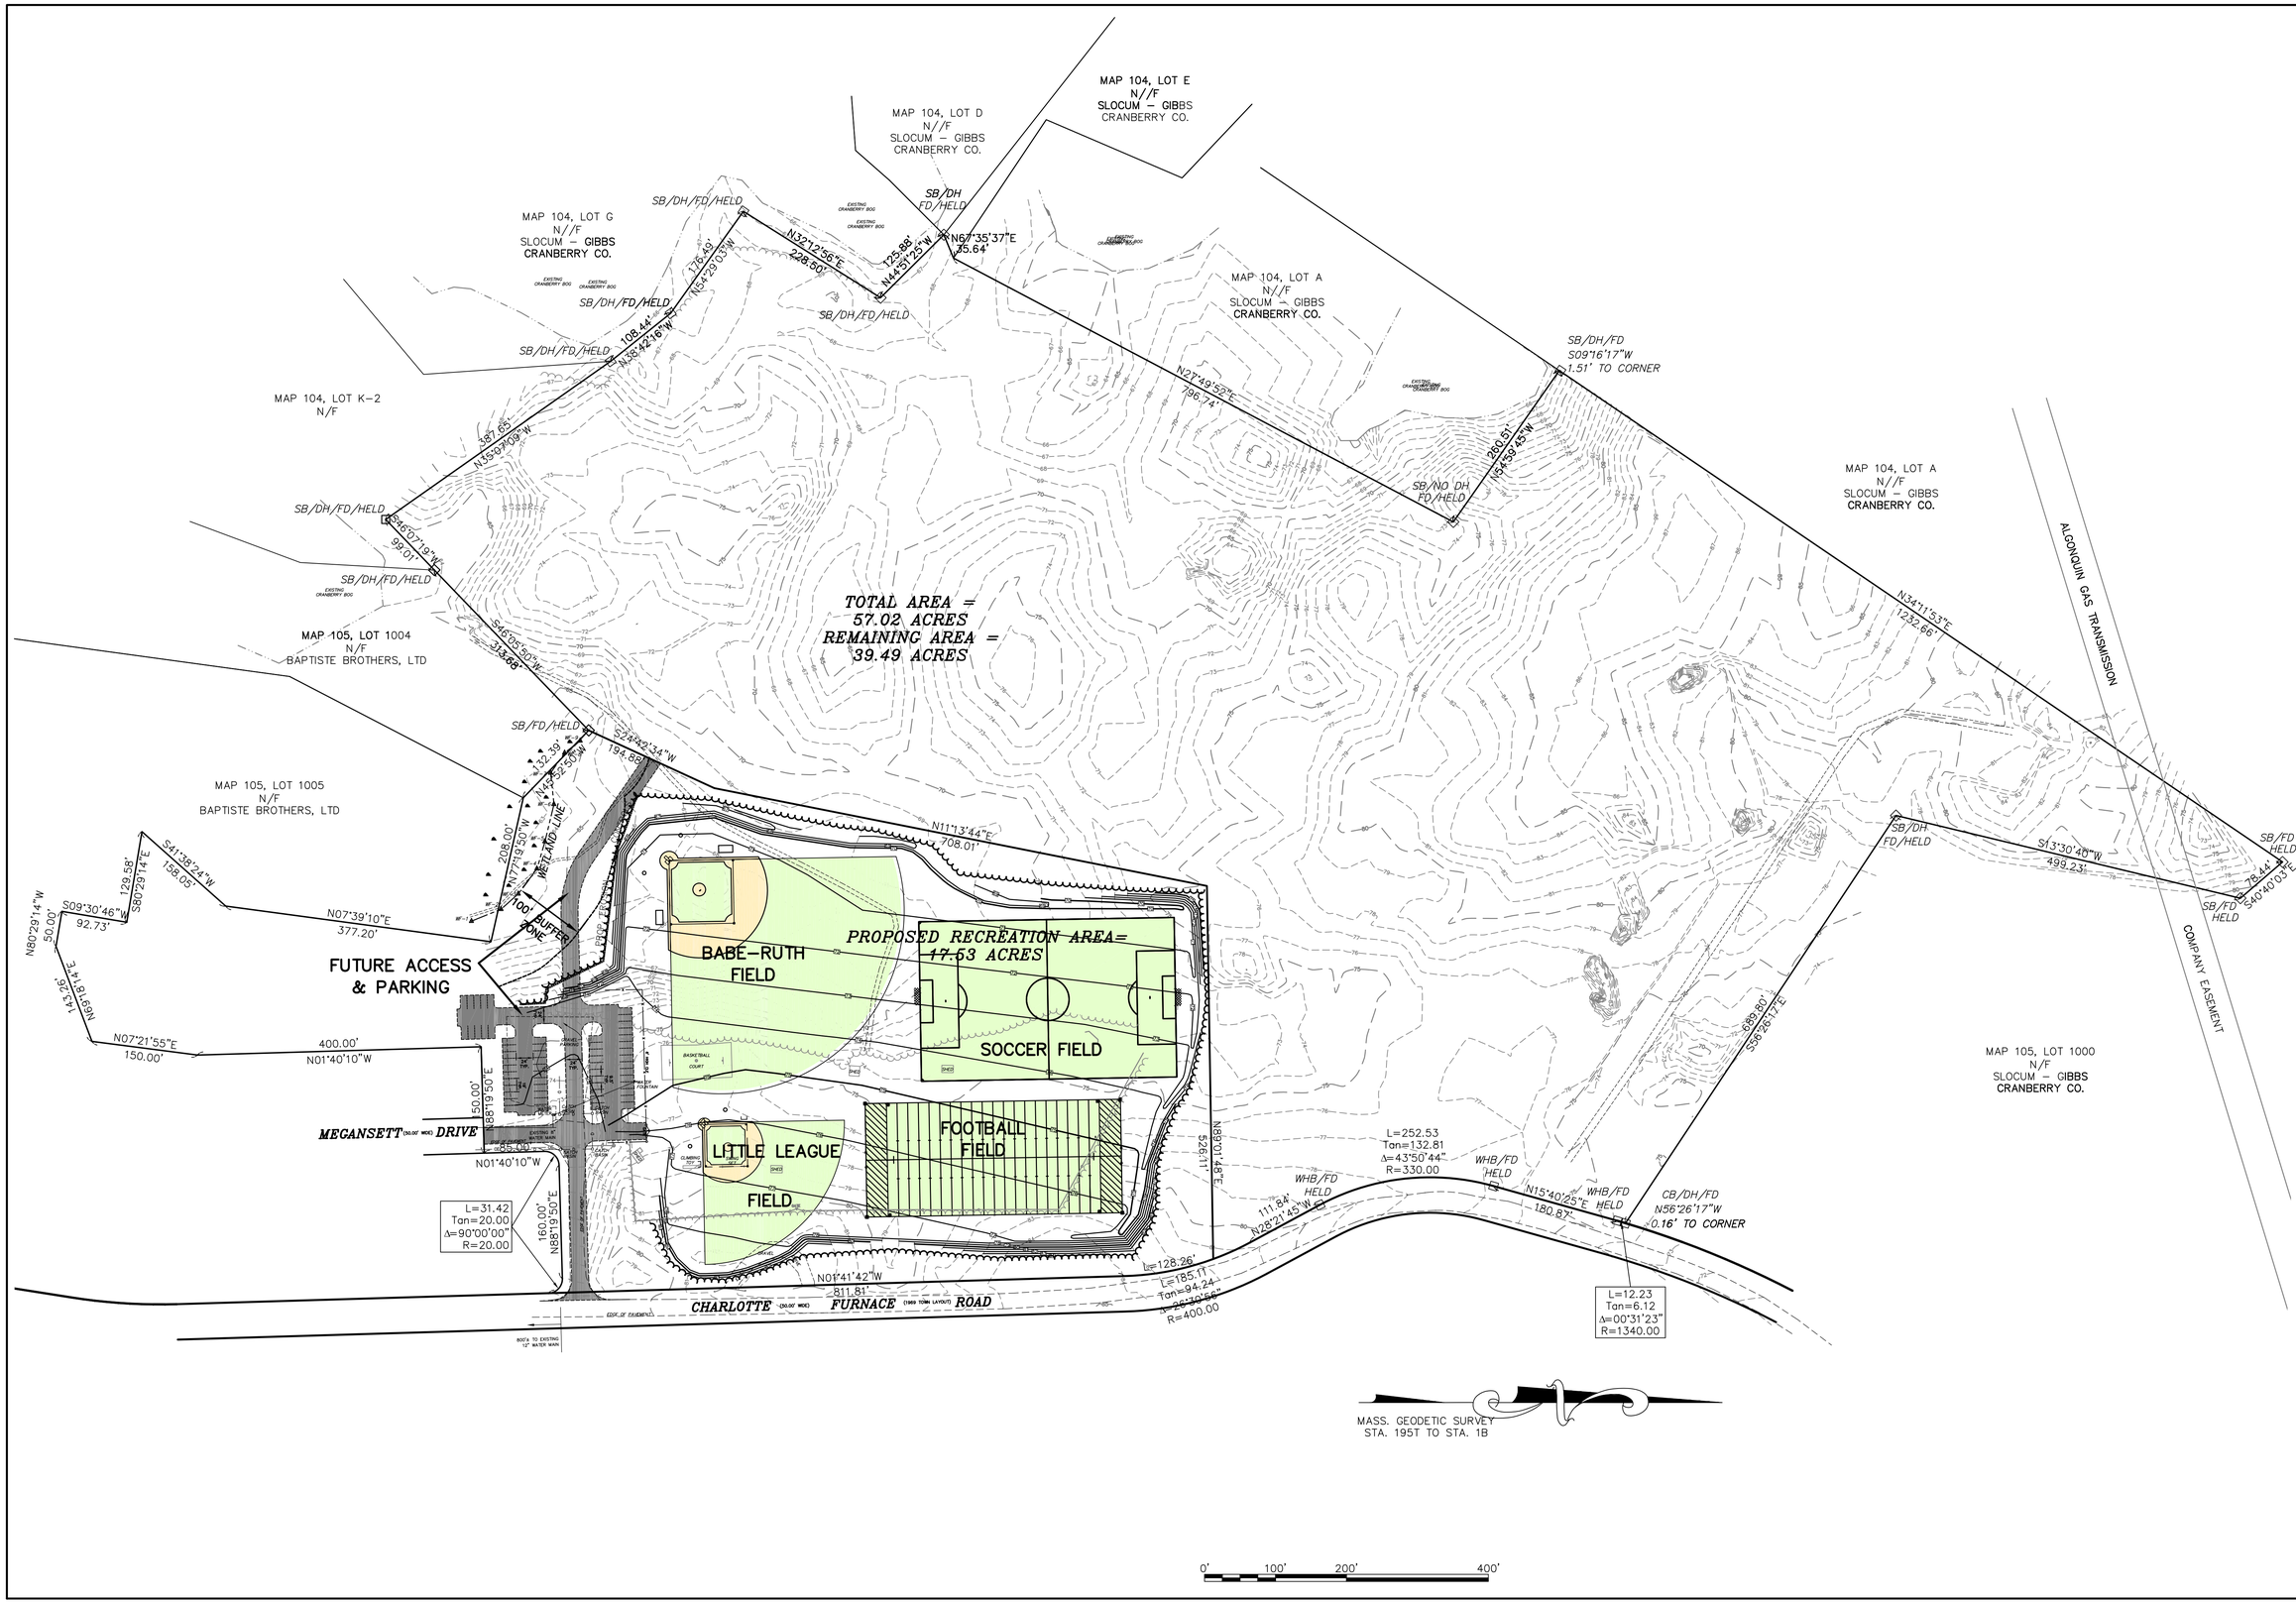

:H/GAFDWG/2004 DRAWINGS/05-6541 DWG/OVERALL-PRESENTATION.dwg

REV.	DATE	BY	APP'D	DESCRIPTION

DATE: MAY 11, 2006
DRAWN BY: CAH
CHECKED BY: WFM
JOB NO.: 05-6541
SCALE: 1" = 100'

APPROVED BY:

APPROVED BY:

G.A.F. ENGINEERING, INC.
PROFESSIONAL ENGINEERS & LAND SURVEYORS
266 MAIN STREET – WAREHAM, MA 02571
TEL: (508) 295-6600 FAX: (508) 295-6634
E-MAIL: gaf.eng@verizon.net

WESTFIELD
OVERALL PLAN
CHARLOTTE FURNACE ROAD WAREHAM, MA

PREPARED FOR:
TOWN OF WAREHAM
COMMUNITY DEVELOPMENT
505 MAIN STREET WAREHAM, MA

JOB NO.: 05-6541

DWG.
1 OF 1