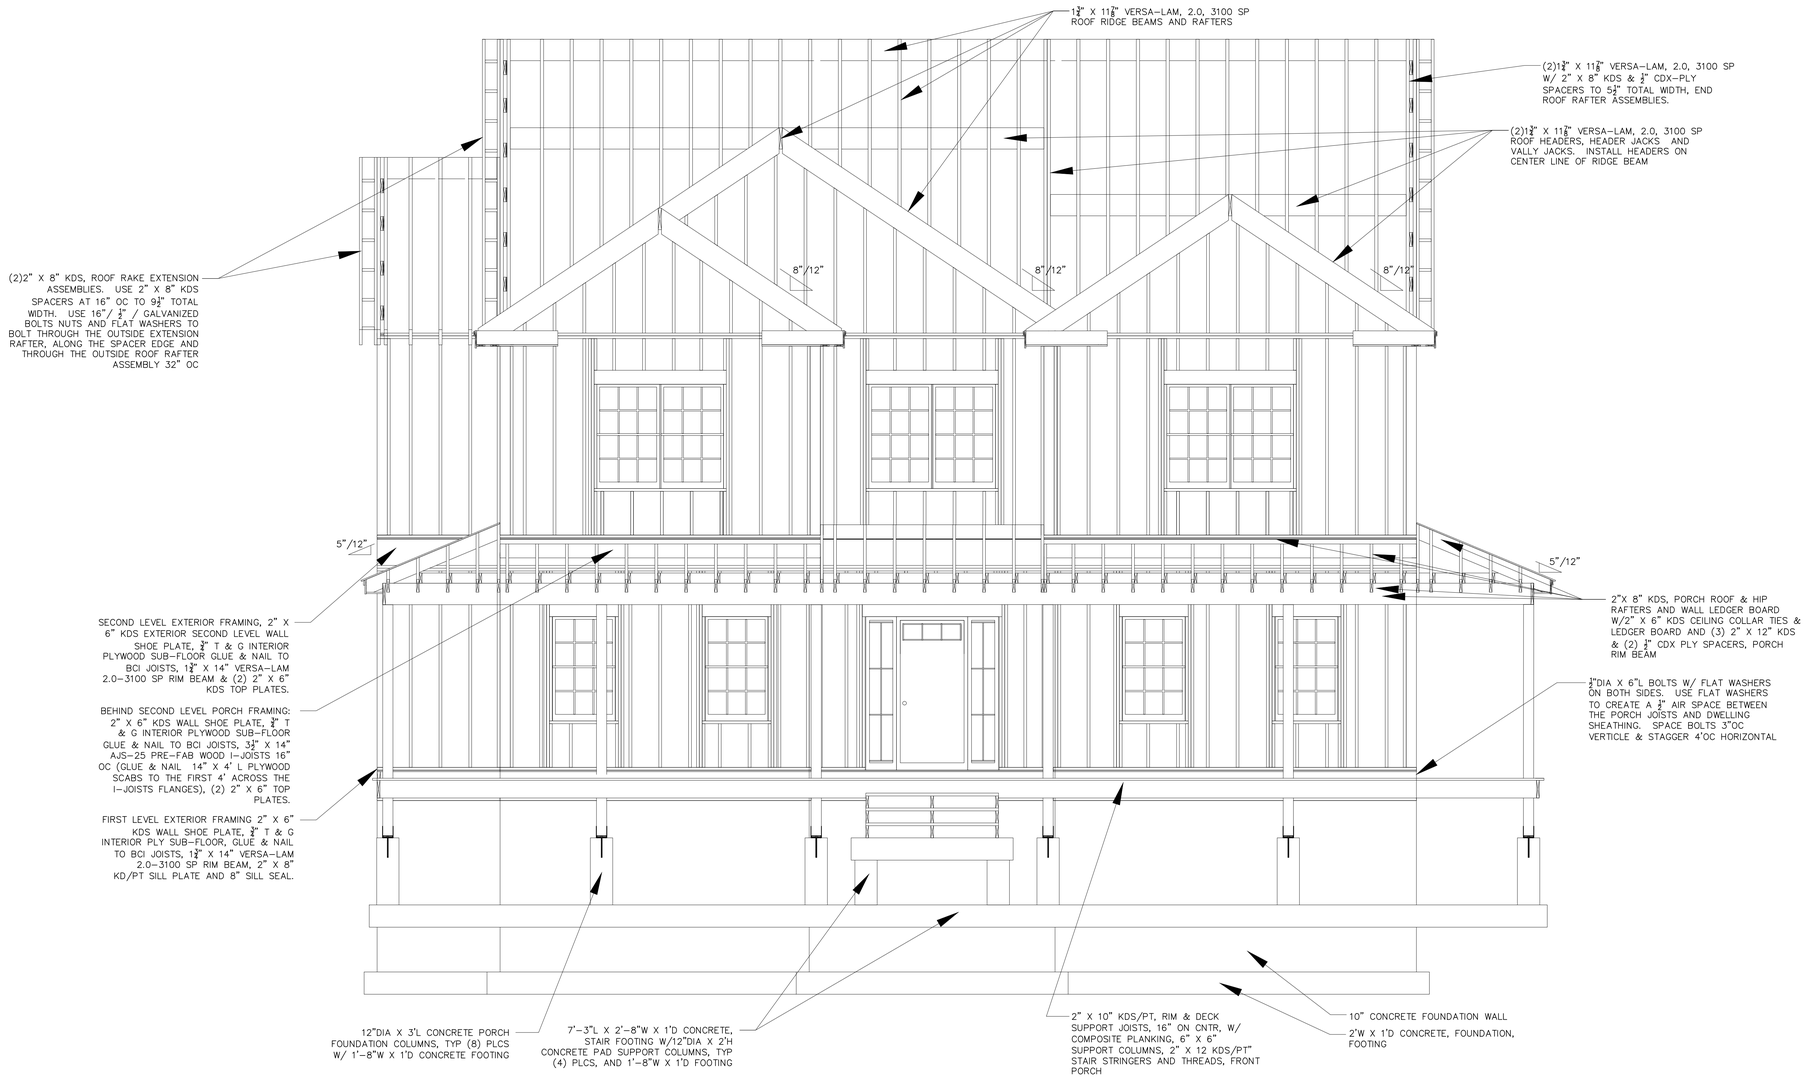

FRONT ELEVATION
FRAMING DETAILS

REVISION HISTORY	

This drawing is for REFERENCE ONLY. All dimensions and equipment locations must be field verified.

PROJECT:
26 HIGHLAND RD NEW HOME

DRAWING TITLE:
NORTH DWELLING ELEVATION

PROJECT NUMBER:
1

9-20-20

SCALE:
NTS

SHEET NUMBER:
AE3.0