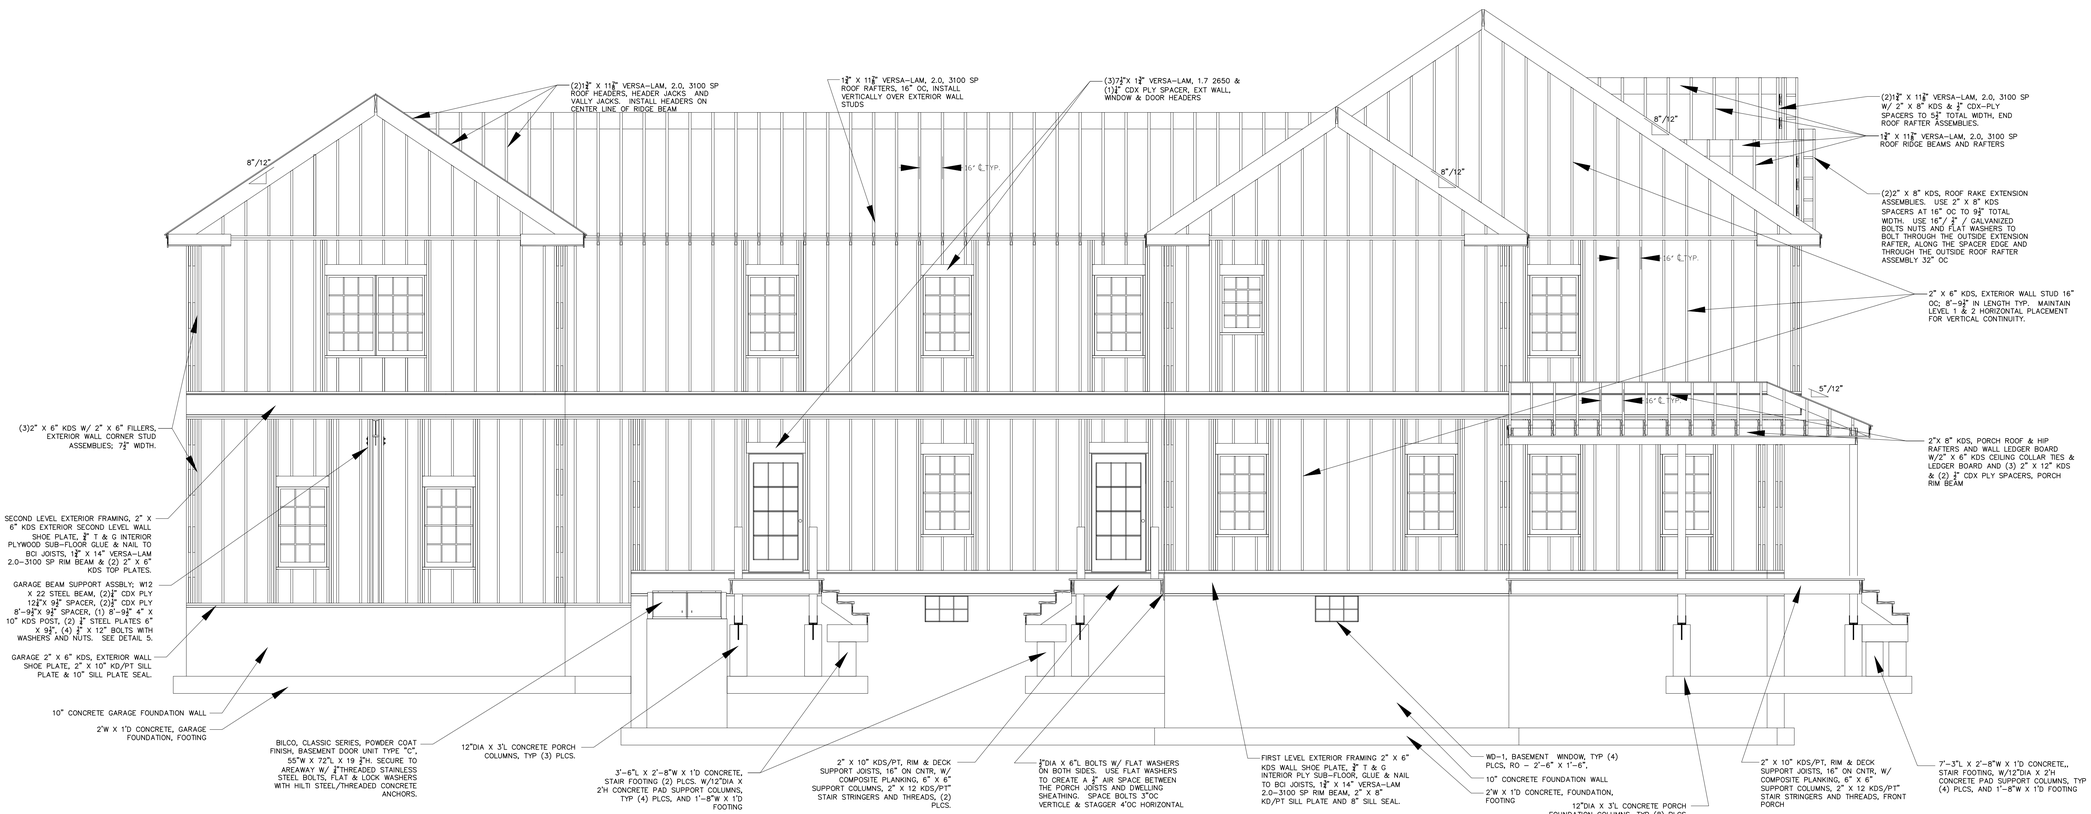

LEFT ELEVATION
FRAMING DETAILS

REVISION HISTORY

This drawing is for REFERENCE ONLY. All dimensions and equipment locations must be field verified.

PROJECT:
26 HIGHLAND RD
NEW HOME

DRAWING TITLE:
EAST DWELLING
ELEVATION

PROJECT NUMBER:
1

9-20-20

SCALE:
NTS

SHEET NUMBER:
AE3.2