NOTES:

1. THIS PLAN HAS BEEN PREPARED FOR THE WAREHAM FIRE DISTRICT, TO INDICATE VEHICULAR MOVEMENTS. THE DESIGN VEHICLE DEPICTED IS THE TRUCK SHOWN TO THE RIGHT, WAREHAM'S TOWER 1.
2. ALL EXISTING AND PROPOSED DRIVEWAYS ARE A MINIMUM OF 22' WIDE.
3. THE EXISTING CURB CUT AND DRIVEWAY ENTRANCE IS TO REMAIN THE SAME.

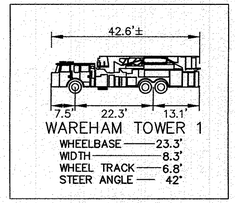

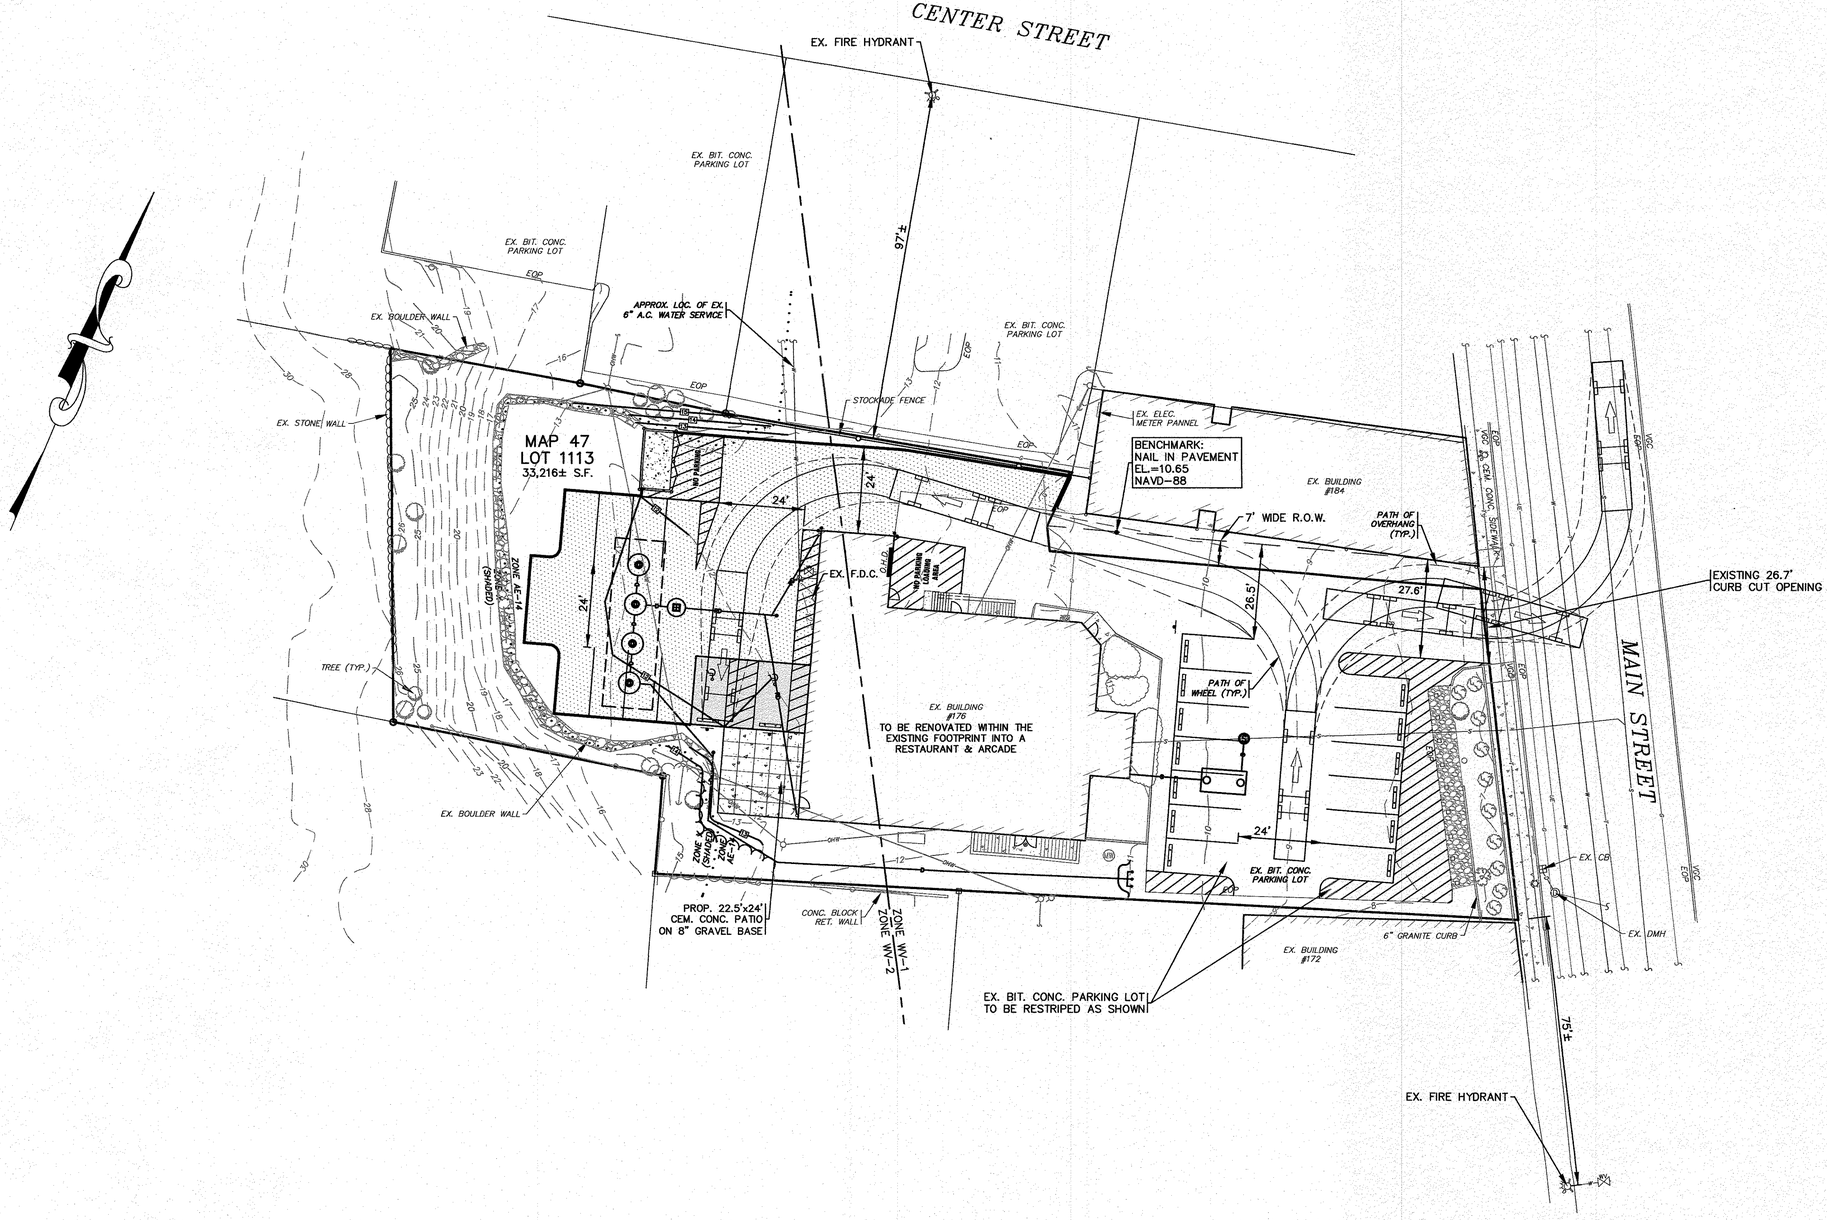

FIRE TRUCK ACCESS PLAN

SCALE: 1"=20'

0 20 40 80

REV.	DATE	BY	APP'D	DESCRIPTION

DATE: SEPT. 12, 2023
DRAWN BY: JMP
CHECKED BY: WFM
JOB NO.: 21-9822
SCALE: 1" = 20'

APPROVED BY:

APPROVED BY:

COMMONWEALTH OF MASSACHUSETTS WILLIAM F. MADDEN JR. NO. 32880 REGISTERED PROFESSIONAL ENGINEER

G.A.F. ENGINEERING, INC.
PROFESSIONAL ENGINEERS & LAND SURVEYORS
266 MAIN STREET – WAREHAM, MA 02571
TEL: (508) 295-6600 FAX: (508) 295-6534
E-MAIL: info@gafengineering.com

COPYRIGHT © 2023 G.A.F. ENGINEERING, INC. NO PART OF THIS DOCUMENT MAY BE REPRODUCED, STORED, OR TRANSMITTED BY ANY MEANS, ELECTRONIC, MECHANICAL, PHOTOCOPYING, RECORDING, OR OTHERWISE, WITHOUT THE EXPRESS WRITTEN CONSENT OF G.A.F. ENGINEERING, INC. WITH THE EXCEPTION OF ANY REGULATORY AUTHORITY WHICH MAY REPRODUCE IT IN CONJUNCTION WITH THE PERFORMANCE OF THEIR BUSINESS. ALTERATIONS TO THIS DOCUMENT MADE BY ANYONE OTHER THAN THE COMPANY WITHOUT THE EXPRESS WRITTEN CONSENT OF G.A.F. ENGINEERING, INC. SHALL RENDER IT UNUSABLE.

FIRE TRUCK ACCESS PLAN
176 MAIN STREET WAREHAM, MA

PREPARED FOR:
WARREN 176 MAIN ST. QOZB, LLC
P.O. BOX 1206 CARVER, MA

JOB NO.: 21-9822
DWG. 1 OF 1

H:\GAF DRAWINGS\2021 DRAWINGS\21-9822 (DANNY WARREN)\QOZ2\dwg\QOZ2_SITE PLAN_2023_REV.-1.dwg