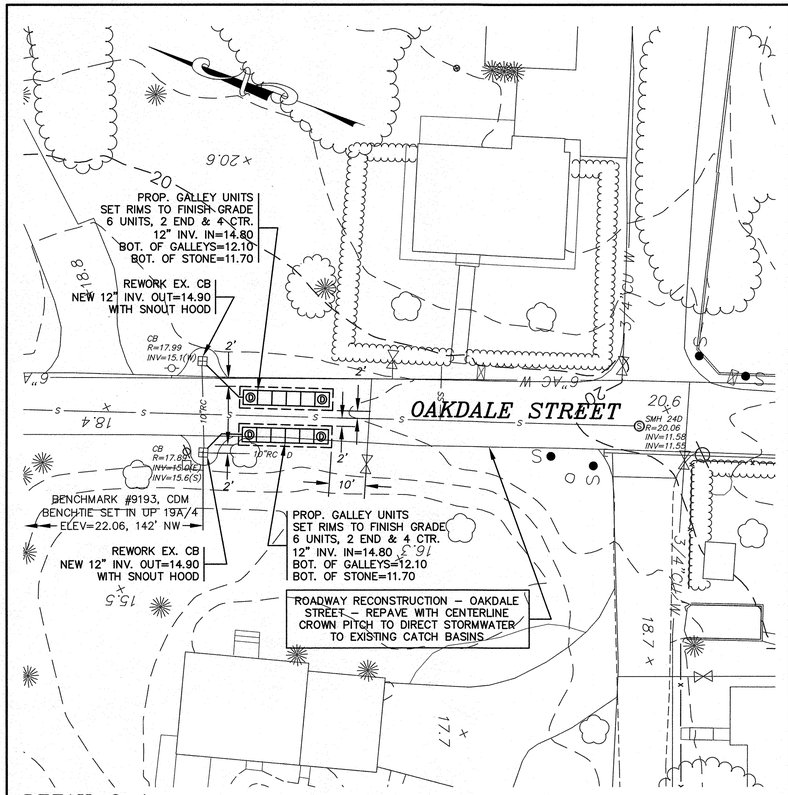

DETAIL 2–A

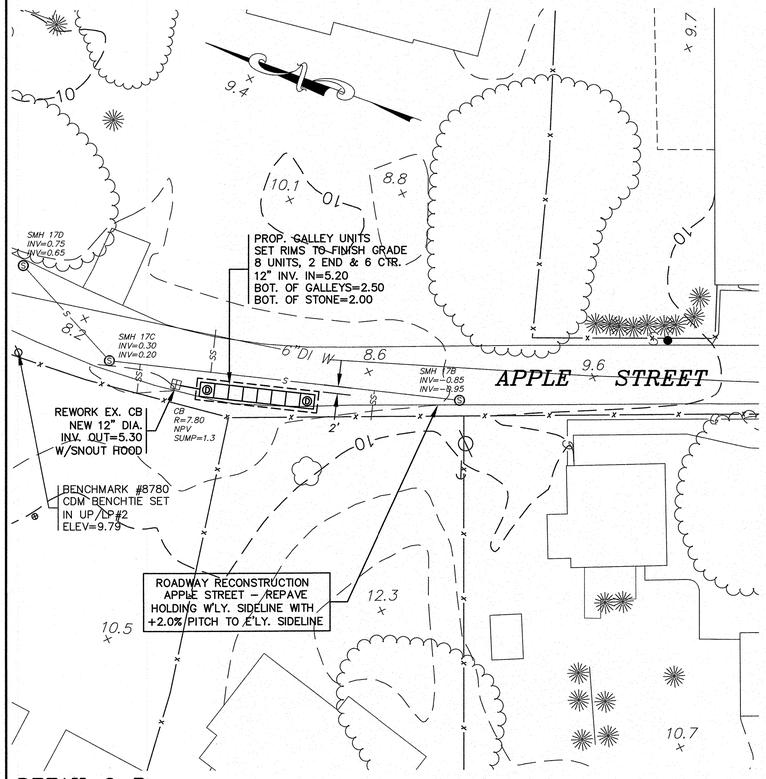

DETAIL 2–B

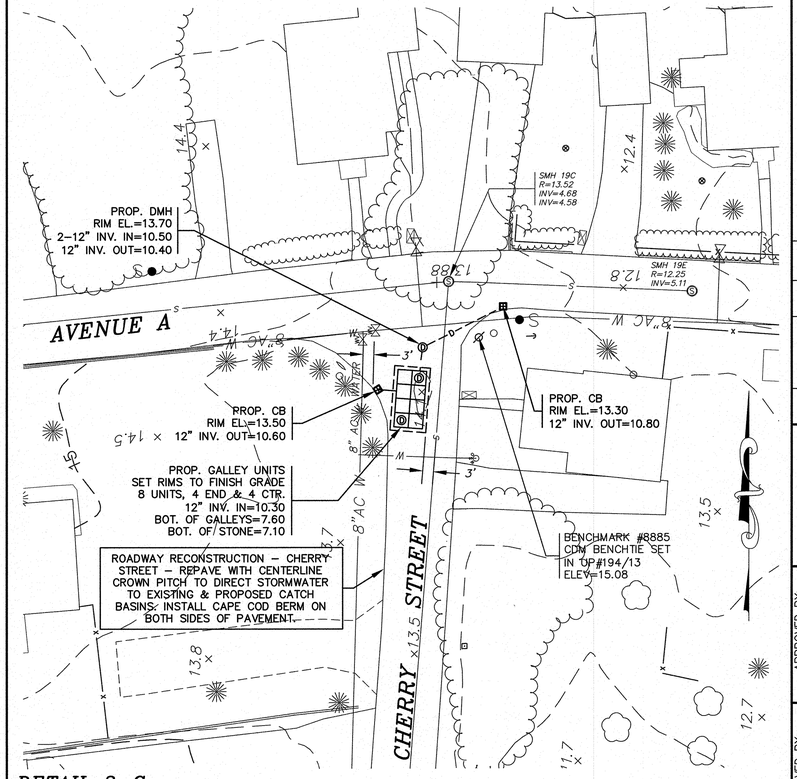

DETAIL 2–C

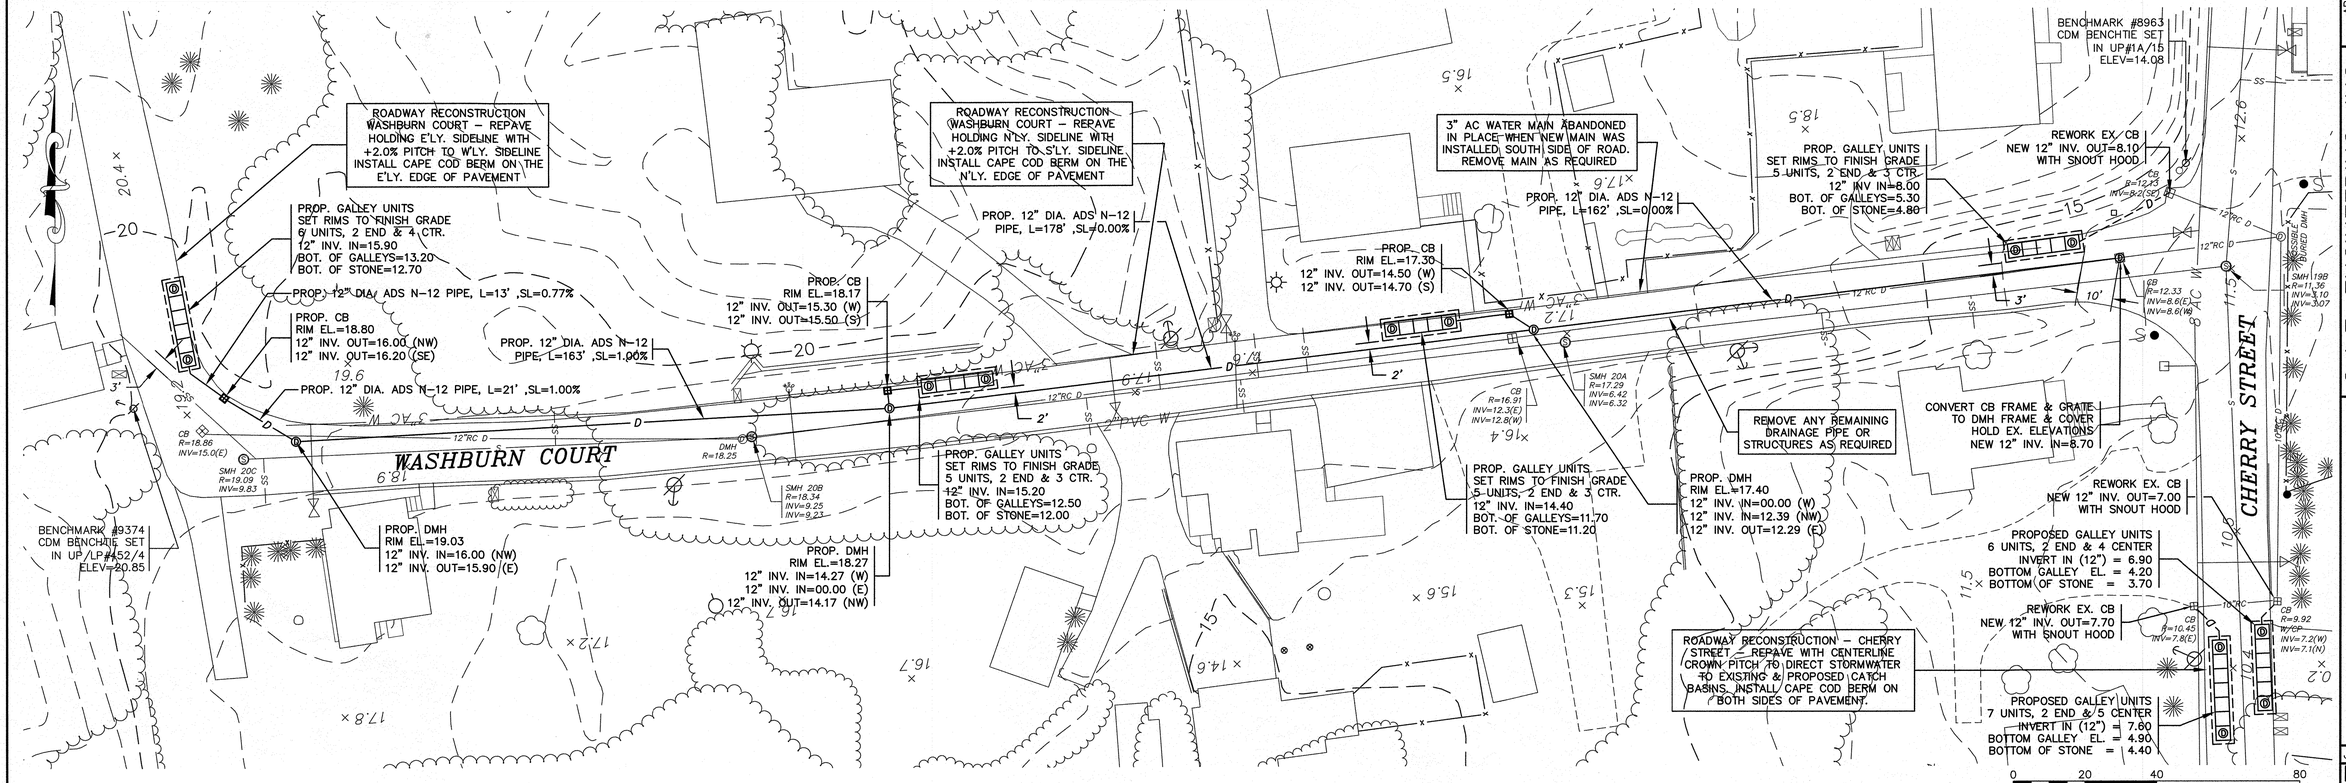

DETAIL 2–D

REV.	DATE	BY	APP'D	DESCRIPTION

DATE: MARCH 22, 2011
DRAWN BY: JH
CHECKED BY: WFM
JOB NO.: 10–7583
SCALE: 1" = 20'

APPROVED BY:

APPROVED BY:

G.A.F. ENGINEERING, INC.
PROFESSIONAL ENGINEERS & LAND SURVEYORS
266 MAIN STREET – WAREHAM, MA 02571
TEL: (508) 295–6600 FAX: (508) 295–6634
E–MAIL: gaf.eng@verizon.net or info@gaf–eng.com

COPYRIGHT © 2010 G.A.F. ENGINEERING, INC. NO PART OF THIS DOCUMENT MAY BE REPRODUCED, STORED, OR TRANSMITTED BY ANY MEANS, ELECTRONIC AND/OR MECHANICAL PHOTOCOPYING, WHAT–SOEVER, WITHOUT THE EXPRESS WRITTEN CONSENT OF G.A.F. ENGINEERING, INC. WITH THE EXCEPTION OF ANY OFFICIAL BUSINESS UNDER ITS JURISDICTION. ANY MODIFICATIONS MADE TO THIS DOCUMENT WITHOUT THE EXPRESS WRITTEN CONSENT OF G.A.F. ENGINEERING, INC. SHALL RENDER IT UNUSEABLE.

DRAINAGE REMEDIATION PLAN
OAKDALE AREA – DETAIL PLAN
AVENUE A, APPLE, CHERRY, OAKDALE ST. & WASHBURN CT.

PREPARED FOR:
TOWN OF WAREHAM, DEPT.
OF MUNICIPAL MAINTAINENCE
95 CHARGE POND ROAD
WAREHAM, MA

JOB NO.: 10–7583

DWG.
2 OF 3

H:\GAF DRAWINGS\2010 DRAWINGS\10-7583\Town Wareham\10-7583\dwg\GAF-CDM drainage.dwg