PARENTEAU

12,14,16 OVER JORDAN ROAD
WAREHAM, MA 02571

Drawing List	
Sheet Number	Sheet Name
0.0	COVER
A12.0	12 OVER JORDAN GROUND LEVEL PLAN
A12.1	12 OVER JORDAN FIRST FLOOR PLAN
A12.2	12 OVER JORDAN SECOND FLOOR PLAN
A12.3	12 OVER JORDAN EXTERIOR ELEVATION
A14.1	14 OVER JORDAN FLOOR PLANS
A14.2	14 OVER JORDAN EXTERIOR ELEVATION
A16.1	16 OVER JORDAN FLOOR PLANS
A16.2	16 OVER JORDAN EXTERIOR ELEVATION

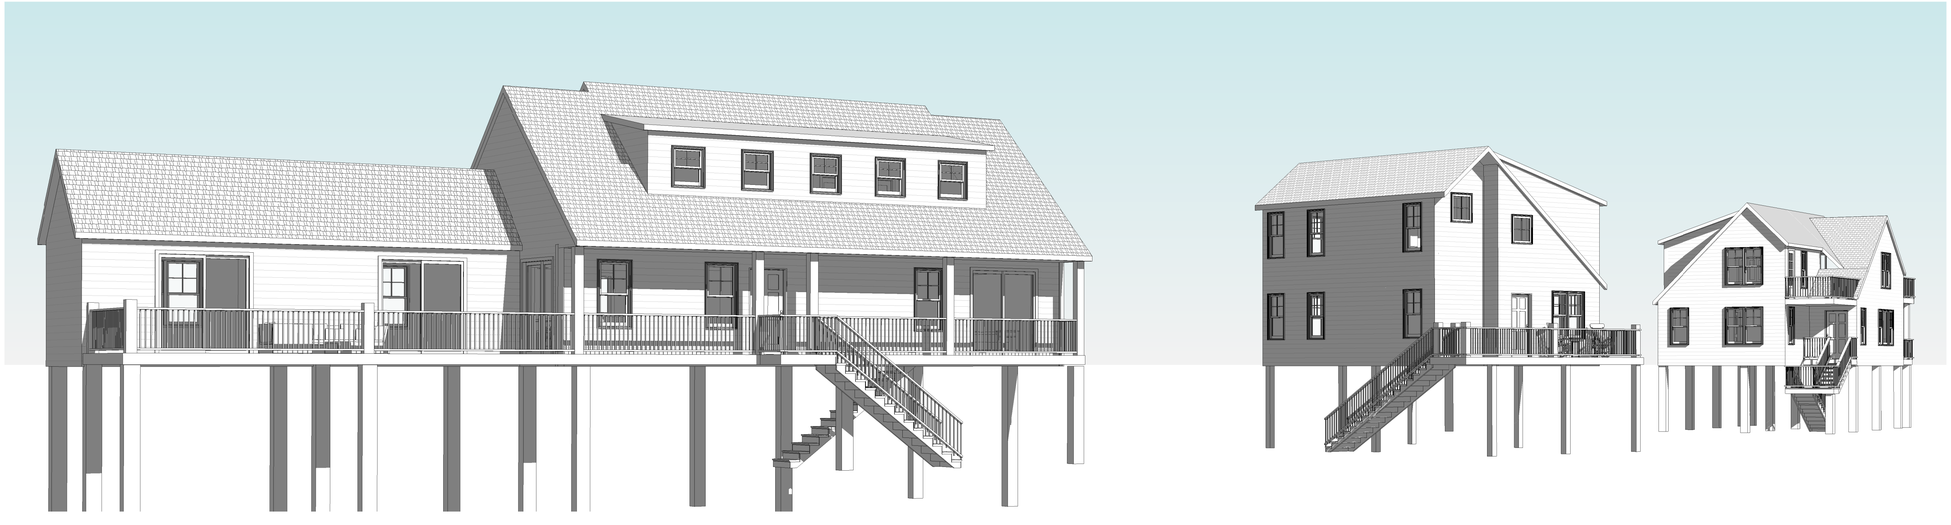

LONGFELLOW DESIGN • BUILD
367 MAIN STREET FALMOUTH, MA 02540
LONGFELLOWDB.COM 617-909-7317

CONSULTANT

REVISION

#	DESCRIPTION	DATE

NOTES
VERIFY ALL DIMENSIONS IN FIELD.

PROJECT TITLE
PARENTEAU
12,14,16 OVER JORDAN ROAD
WAREHAM, MA 02571

PHASE
DESIGN DEVELOPMENT

DRAWING TITLE
COVER

PROJECT NUMBER 121416
DATE NOVEMBER 3, 2020
DRAWN BY: SGE

0.0

Scale

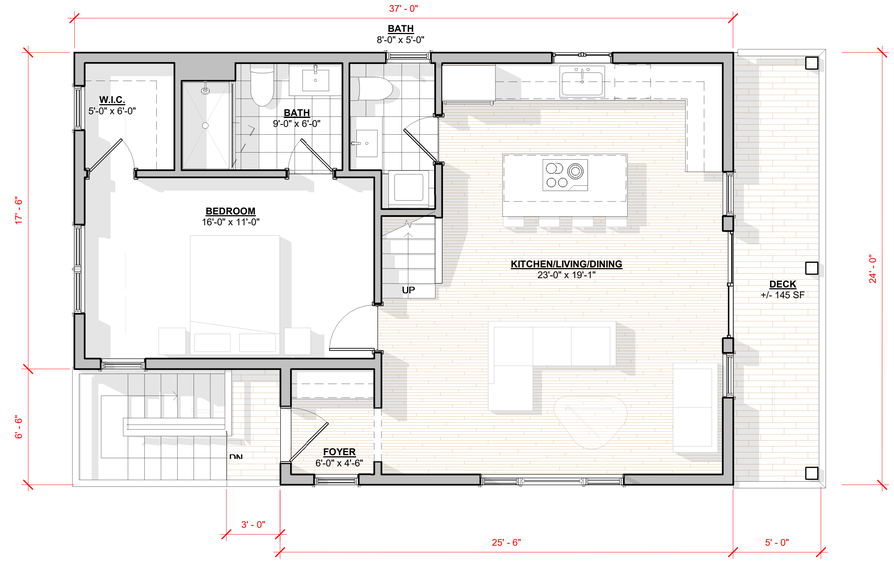

1 FIRST FLOOR PLAN
1/4" = 1'-0"

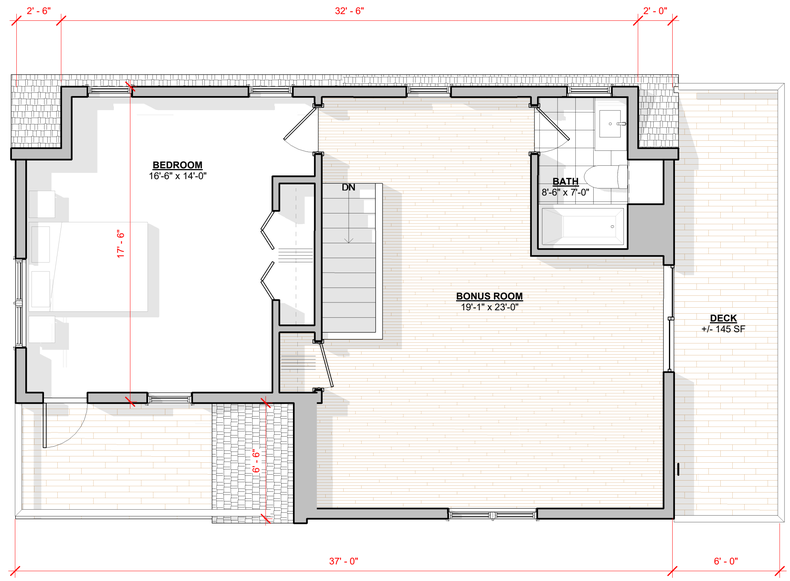

2 SECOND FLOOR PLAN
1/4" = 1'-0"

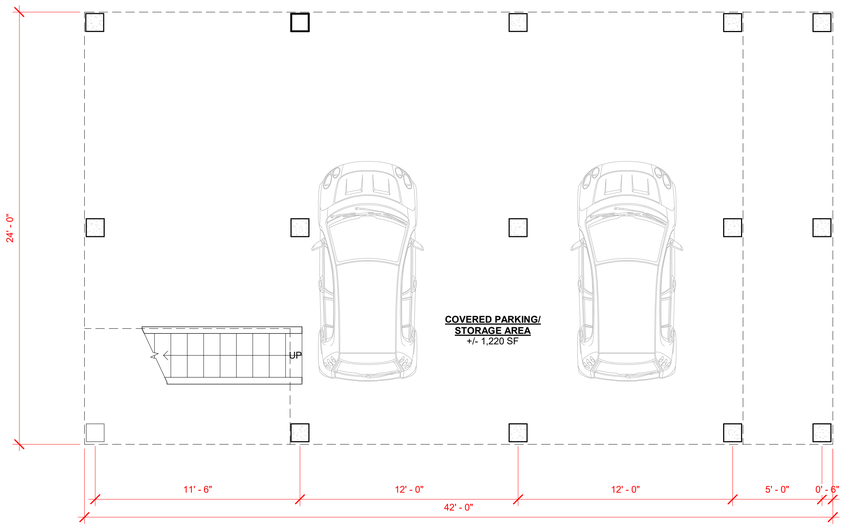

0 GROUND LEVEL PLAN
1/4" = 1'-0"

LONGFELLOW
DESIGN • BUILD
367 MAIN STREET FALMOUTH, MA 02540
LONGFELLOWDB.COM 617-909-7317

CONSULTANT

REVISION

#	DESCRIPTION	DATE

NOTES
VERIFY ALL DIMENSIONS IN FIELD.

PROJECT TITLE
PARENTEAU

12,14,16 OVER JORDAN ROAD
WAREHAM, MA 02571

PHASE
DESIGN DEVELOPMENT

DRAWING TITLE
16 OVER JORDAN FLOOR PLANS

PROJECT NUMBER 121416
DATE NOVEMBER 3, 2020
DRAWN BY: SGE

A16.1

Scale 1/4" = 1'-0"

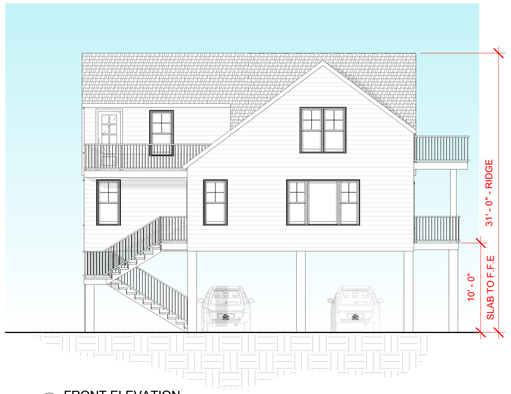

1 FRONT ELEVATION
1/8" = 1'-0"

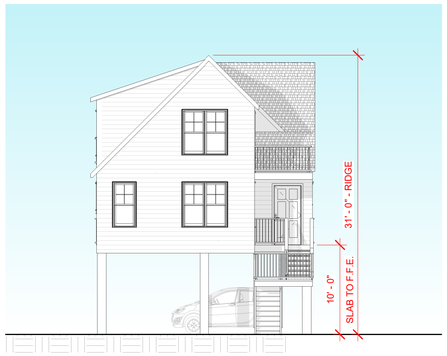

4 LEFT ELEVATION
1/8" = 1'-0"

5 REAR ELEVATION
1/8" = 1'-0"

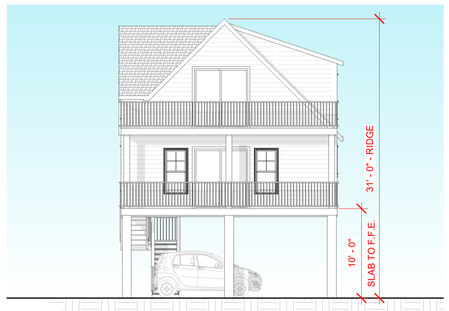

6 RIGHT ELEVATION
1/8" = 1'-0"

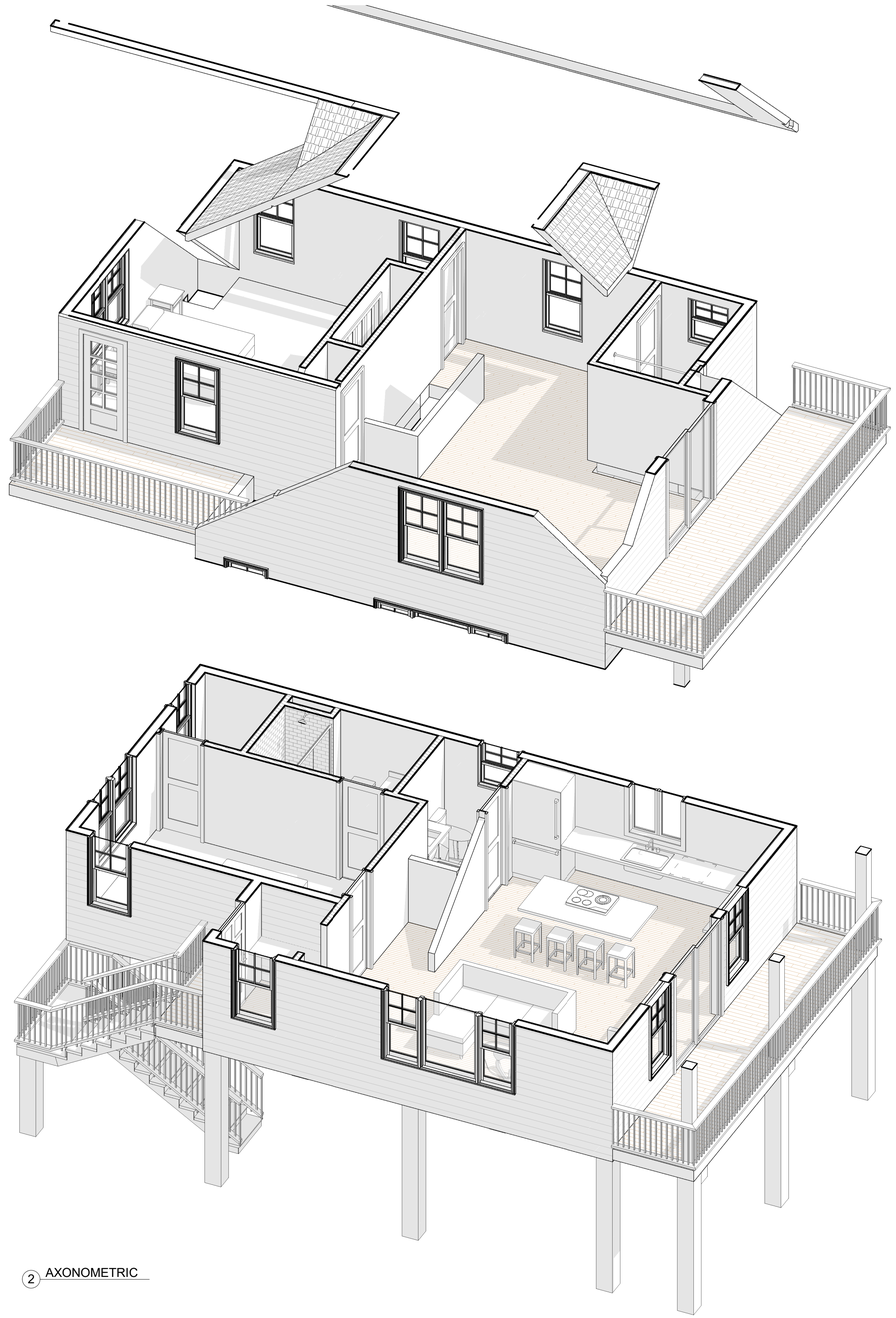

2 AXONOMETRIC

LONGFELLOW
DESIGN • BUILD
367 MAIN STREET FALMOUTH, MA 02540
LONGFELLOWDB.COM 617-909-7317

CONSULTANT

REVISION

#	DESCRIPTION	DATE

NOTES
VERIFY ALL DIMENSIONS IN FIELD.

PROJECT TITLE
PARENTEAU

12,14,16 OVER JORDAN ROAD
WAREHAM, MA 02571

PHASE
DESIGN DEVELOPMENT

DRAWING TITLE
16 OVER JORDAN EXTERIOR ELEVATION

PROJECT NUMBER 121416
DATE NOVEMBER 3, 2020
DRAWN BY: SGE

A16.2

Scale 1/8" = 1'-0"