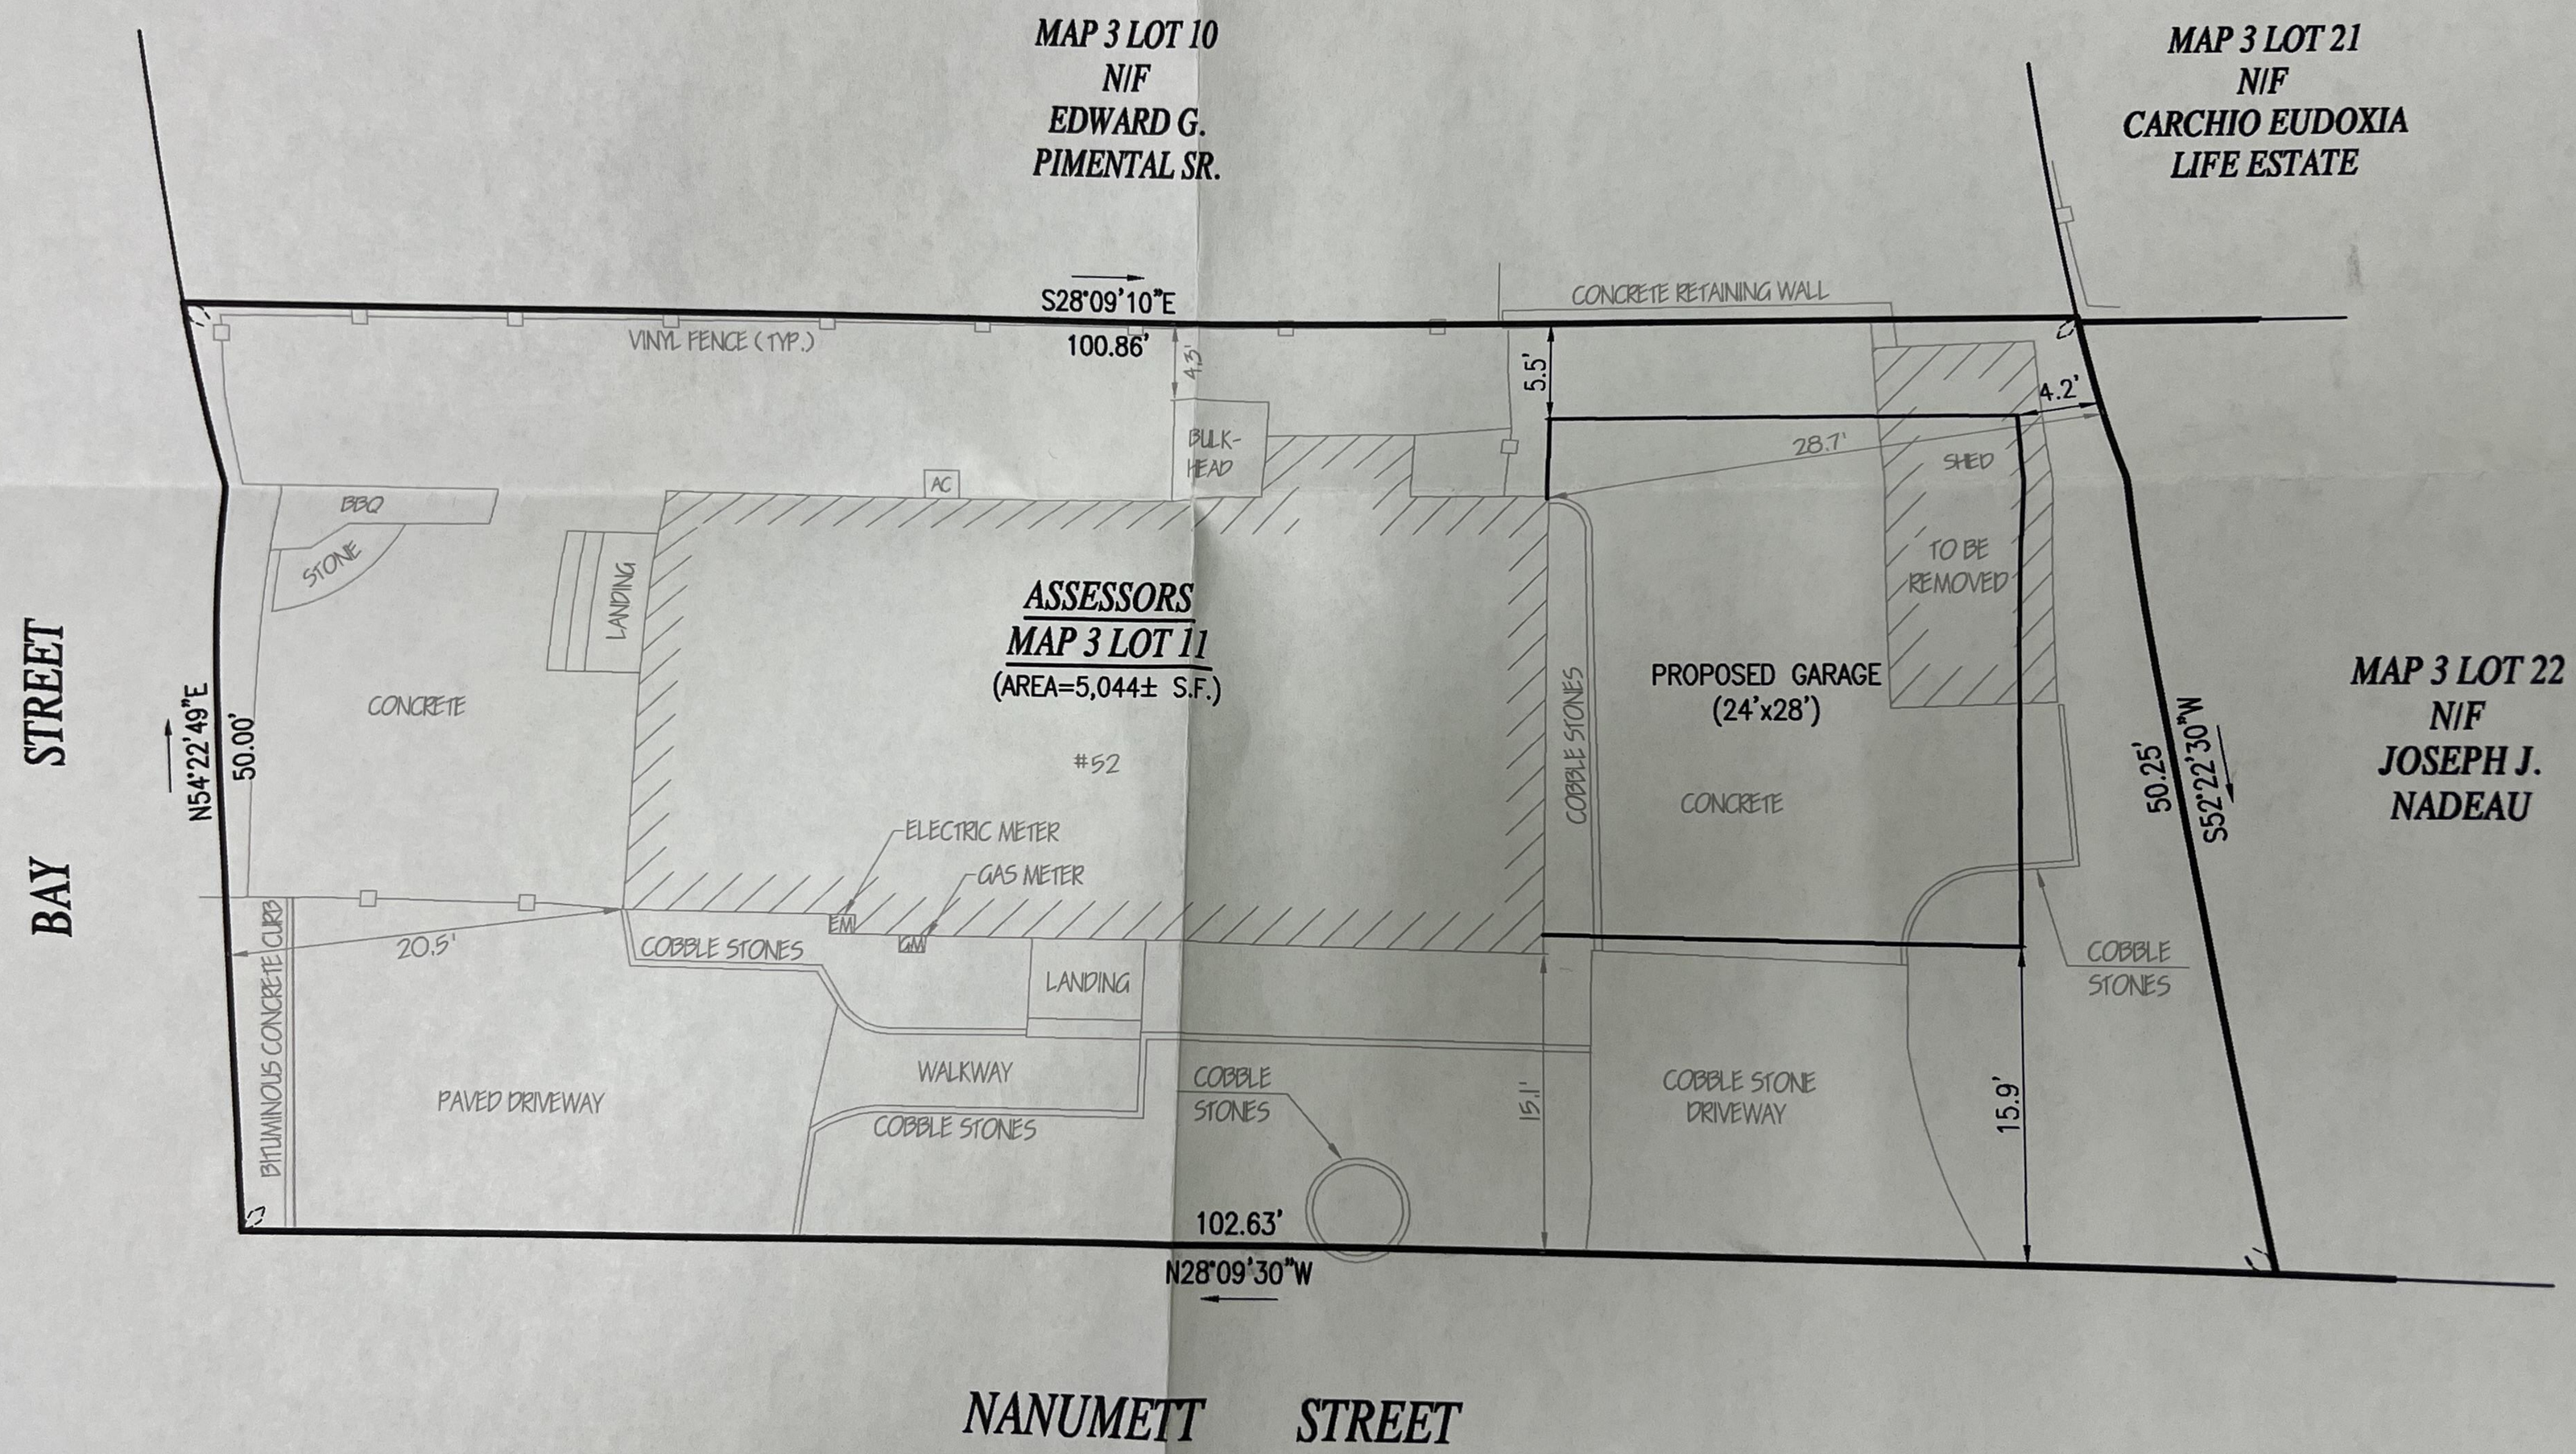
MAP 3 LOT 10
N/F
EDWARD G.
PIMENTAL SR.
MAP 3 LOT 21
N/F
CARCHIO EUDOXIA
LIFE ESTATE
S28°09'10"E
100.86'
CONCRETE RETAINING WALL
VINYL FENCE (TYP.)
4.3'
5.5'
4.2'
BULK-HEAD
28.7'
SHED
TO BE REMOVED
AC
BBQ
STONE
LANDING
ASSESSORS
MAP 3 LOT 11
(AREA=5,044± S.F.)
#52
PROPOSED GARAGE
(24'x28')
COBBLE STONES
CONCRETE
MAP 3 LOT 22
N/F
JOSEPH J.
NADEAU
BAY STREET
N54°22'49"E
50.00'
50.25'
S52°22'30"W
ELECTRIC METER
GAS METER
EM
GM
20.5'
COBBLE STONES
LANDING
COBBLE STONES
BITUMINOUS CONCRETE CURB
PAVED DRIVEWAY
WALKWAY
COBBLE STONES
COBBLE STONES
15.1'
COBBLE STONE DRIVEWAY
15.9'
102.63'
N28°09'30"W
NANUMETT STREET