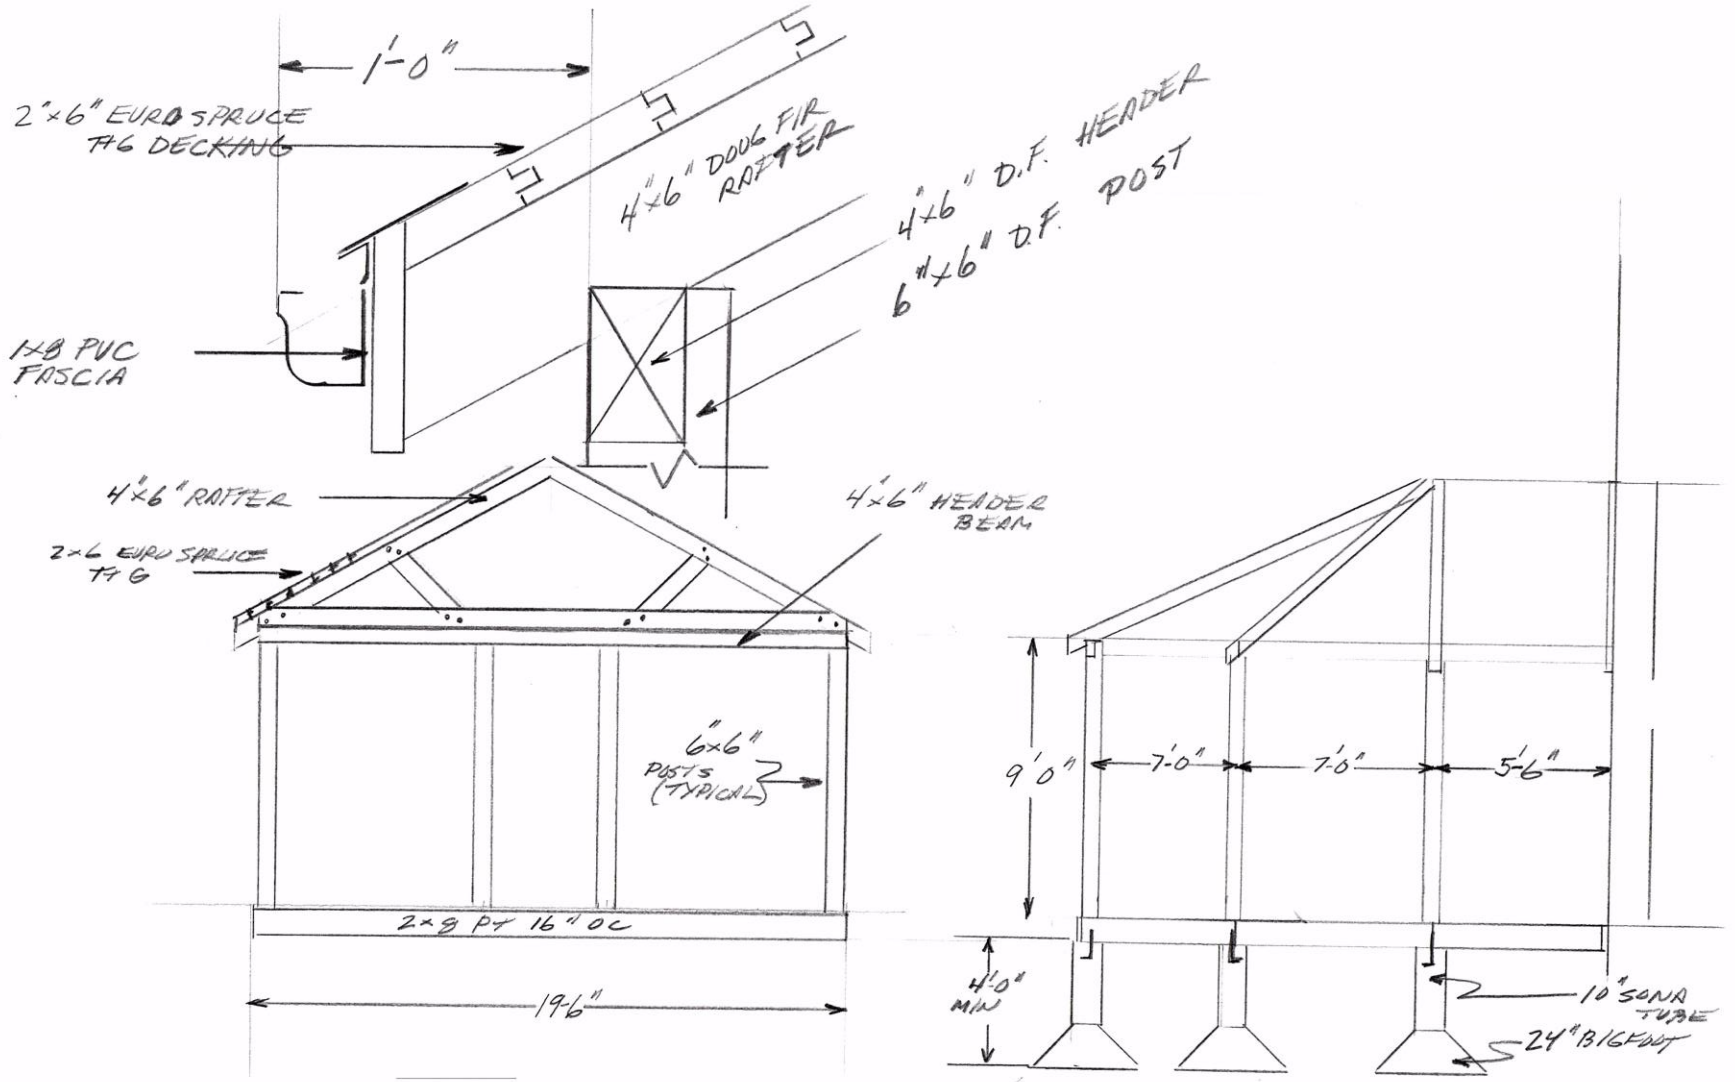

DEJOSEPH
61 SOUTH BLVD

SCALE 1/4" = 1 FT.